Permit #F00148914

FilmL.A., Inc.
6255 W Sunset Blvd, 12th Floor
Hollywood, CA 90028
t: (213)977-8600 - f: (213)977-8601
www.filmla.com

Summary Information

Permit No: F00148914 **Type of Permit:** FILMING **Release Date:** 03/05/2019

Production Company BAXTERS PRODUCTIONS LLC

Insured Company Name BAXTERS PRODUCTIONS LLC
Contact Phone No. 1 703-599-2204
Contact Phone No. 2
Fax
Address 8111 BEVERLY BLVD., SUITE 201
LOS ANGELES, California 90028

Production Title THE BAXTERS

Type of Production TV Webisode/Mobisode/Podcast

Producer Dominic Ottersbach

Director Tony Mitchell

1st AD Carly Sturgeon

Production Manager Dominic Ottersbach

FilmL.A. Coordinator Cody Penwell

Location Manager William Clark Coit III
Primary Phone Mobile - 310-210-7878
Secondary Phone

Location Assistant Beth Convery
Primary Phone Mobile - 310-925-0834
Secondary Phone

Fees

Posting 900	$207.00
Posting 1800	$414.00
Notification Charge	$170.00
FILMLA NON-REFUNDABLE FILM APPLICATION FEE	$685.00
LA CITY LANE AND STREET CLOSURE FEE	$312.00
LA CITY FIRE DEPARTMENT SPOT CHECK SURCHARGE	$85.00

Total Permit Fee $1,873.00

Number of Locations 1

NOT A PERMIT

FilmL.A., Inc.
6255 W Sunset Blvd, 12th Floor
Hollywood, CA 90028
t: (213)977-8600 - f: (213)977-8601
www.filmla.com

Summary Information — Location

Permit Number	F00148914	**Location Manager**	William Clark Coit III
Production Company	BAXTERS PRODUCTIONS LLC	Primary Phone	Mobile - 310-210-7878
Insured Company	BAXTERS PRODUCTIONS LLC	Secondary Phone	
Production Title	THE BAXTERS		

Location Address 666 N Bonhill Rd, Los Angeles, CA, 90049

Location Type Private Residence

Film Dates 3/4/2019 - 3/8/2019 07:00 - 22:00 5 days

Strike Dates 3/11/2019 - 3/12/2019 07:00 - 22:00

Hold Dates 3/9/2019 - 3/10/2019 00:00 - 00:00

Open or Closed to the Public Closed

Generic Conditions

*Certain service and personnel fees required by jurisdictional agencies are not collected by FilmL.A. Any such fees must be paid directly to the appropriate agency, and a separate invoice will be provided to the permittee.
*LA CITY AND/OR LA COUNTY FIRE CHECKLIST ATTACHED TO FINAL PERMIT. THE PERMITTEE IS RESPONSIBLE FOR COMPLETING CHECKLIST PRIOR TO FILMING ACTIVITY AT THIS LOCATION. NON COMPLIANCE MAY RESULT IN ASSIGNMENT OF A FIRE OFFICER.
All closures impacting sidewalks must be implemented per WATCH manual, CA MUTCD TA-28 & TA-29
Community Survey Obtained
Equipment staging and vehicles may park on one side of the street only.
Must Maintain 5' Clearance on Sidewalks/Walkways
Must maintain local/emergency access
No cast or crew parking on area streets
No interference with merchant activity.
No interference with vehicular or pedestrian traffic
Number of uniformed officers listed on the permit is a minimum requirement. Permittee remains responsible for deploying a sufficient number of uniformed officers to provide traffic and crowd control to ensure the safety of the film crew and the public.
Traffic control must be done in accordance w/MUTCD
Traffic Officers Required

Please see attached document San Vicente btwn Cliffwood to Gretna Green SS curb+bike - The Baxters (REV).pdf

Equipment on Location

Type	Quantity
5 Ton Truck	4

Personnel on Location

Type	Quantity
Cast	7

NOT A PERMIT

FilmL.A., Inc.
6255 W Sunset Blvd, 12th Floor
Hollywood, CA 90028
t: (213)977-8600 - f: (213)977-8601
www.filmla.com

Summary Information — Location

Permit Number F00148914
Production Company BAXTERS PRODUCTIONS LLC
Insured Company BAXTERS PRODUCTIONS LLC
Production Title THE BAXTERS

Location Manager William Clark Coit III
Primary Phone Mobile - 310-210-7878
Secondary Phone

Cube Trucks	1	Crew	65
Generator	1	Off-Duty/Retired LAPD Officer(s)	2
Honey Wagons	1	Spot Check	1
Portable restrooms	1		
Semi Trucks	1		
Stakebed Trucks	2		
Trailers	4		
Vans	3		

Filming Activities Camera on sticks; Equipment on property; Exterior Dialogue; Exterior establishing shots; Handheld equipment; Interior and exterior dialogue; Interior Dialogue;

Jurisdiction **Political:** Los Angeles City - Council District 11 **Police:** Los Angeles Police Department **Fire:** Los Angeles City

Thomas Guide **Page:** 631 **Grid:** F2

Approvals

FILML.A. CLOSURES	Adrian Fayad
LOS ANGELES CITY DEPARTMENT OF PUBLIC WORKS	Vanessa Martin
LOS ANGELES CITY POLICE DEPARTMENT	Vincent Aguirre

Parking

Base Camp
Location Type : Filming Location

Crew Parking
Location Type : Other Location
1466 S Westgate Ave, Los Angeles, CA, 90025

Parking Notes
Crew Parking
1466 S. Westgate Ave., L.A. 90025

Basecamp is posted on San Vicente Blvd., on the south side next to Brentwood Country Club from Greta Green to Anita

Posting "No Parking" signs N/S WALTHER WAY., N. BONHILL RD - WEST 500'
W/S N. BONHILL RD., WALTHER WAY NORTH 300'

Approximate Footage 601 - 900 **Log Number** 233912

Date(s) 3/4/2019 to 3/8/2019 **Time(s)** 07:00 to 22:00

NOT A PERMIT

FilmL.A., Inc.
6255 W Sunset Blvd, 12th Floor
Hollywood, CA 90028
t: (213)977-8600 - f: (213)977-8601
www.filmla.com

Summary Information — Location

Permit Number	F00148914	**Location Manager**	William Clark Coit III
Production Company	BAXTERS PRODUCTIONS LLC	Primary Phone	Mobile - 310-210-7878
Insured Company	BAXTERS PRODUCTIONS LLC	Secondary Phone	
Production Title	THE BAXTERS		

Posting "No Parking" signs S/S SAN VICENTE BLVD., S. GRETNA GREEN WAY TO S ANITA AVE

Approximate Footage 1501 - 1800 **Log Number** 233913

Date(s) 3/4/2019 to 3/8/2019 **Time(s)** 00:00 to 00:00

Lane / Full Closure S/S CURB BIKE LANE - SAN VICENTE BLVD.. S GRETA GREEN WAY TO S. ANITA AVE.

Approximate Footage 0 - 300

Date(s) 3/4/2019 to 3/9/2019 **Time(s)** 00:00 to 00:00

NOT A PERMIT

Permit #F00148914

ALL TRAFFIC CONTROL WILL BE INSTALLED TO MEET OR EXCEED THE LATEST CA-MUTCD MINIMUM REQUIREMENTS

Ⓢ TRAFFIC SIGNAL

● TRAFFIC CONE

TYPE I W/ SIGN

HIGH LEVEL WARNING DEVICE

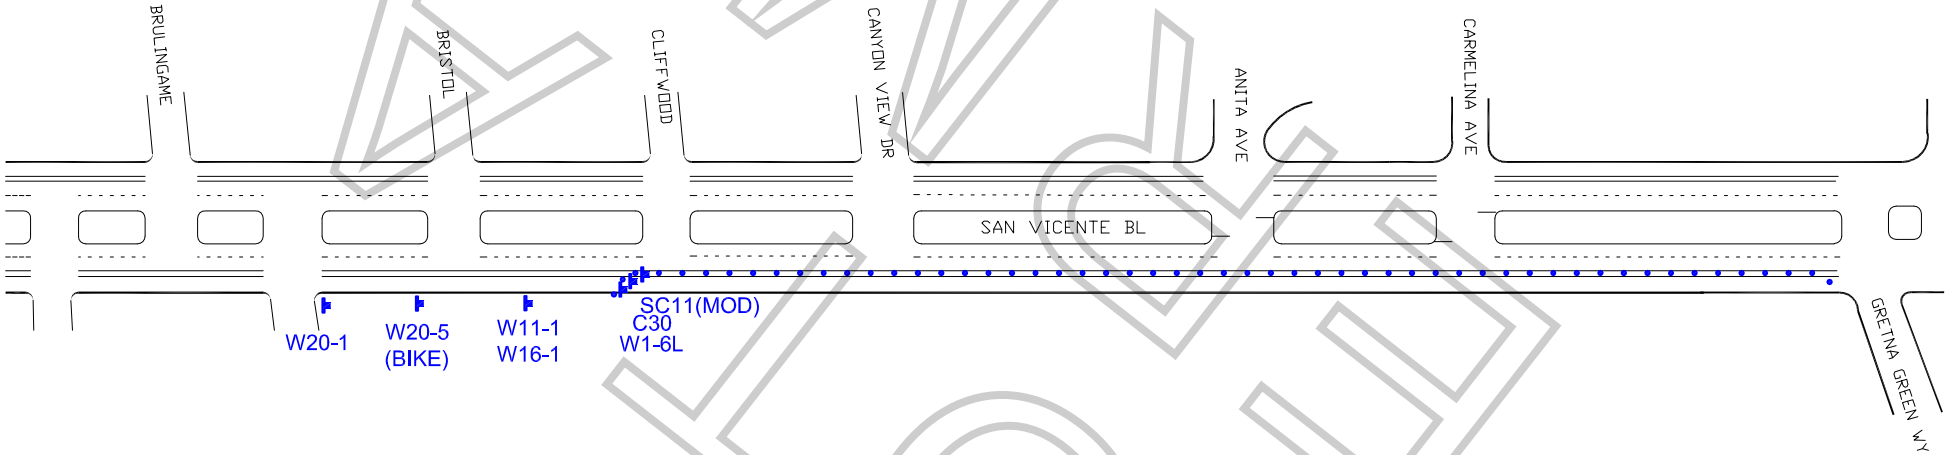

WORK ZONE TRAFFIC CONTROL PLAN
GENERAL NOTES

1. DATE/TIME: FROM 2-15-19 07:00 HOURS TO 3-9-19 22:00 HOURS.

2. ALL SIGNING, STRIPING, AND TRAFFIC CONTROL DEVICES SHALL CONFORM TO THE (CURRENT) STATE OF CALIFORNIA DEPARTMENT OF TRANSPORTATION (CALTRANS) STANDARD PLANS AND STANDARD SPECIFICATIONS, CALIFORNIA MUTCD, AND ANY ADDENDUMS THERETO, AND AS SHOWN ON THESE PLANS, SYMBOLS AND ABBREVIATIONS USED ARE SHOWN ON CALTRANS STANDARD PLANS.
3. THERE WILL BE NO INTERFERENCE WITH TRAFFIC SIGNALS OR CROSSWALKS.
4. CONES WILL BE 28" MINIMUM HEIGHT AND HAVE REFLECTORIZED SLEEVES FOR NIGHT WORK.
5. POLICE WILL DIRECT TRAFFIC IF NECESSARY.

TCP FOR: THE BAXTERS

LOCATION: S/S CURB+BIKE - SAN VICENTE
FROM CLIFFWOOD TO GRETNA GREEN
LOS ANGELES, CALIFORNIA

CONTACT:
WILLIAM COIT
PH# 310.210.7878

JCL TRAFFIC SERVICES
(213) 622-9775
C31-CA Lic # 805357

DATE	REVISIONS	DRAFTER: E. RAMIREZ
		SCALE: N.T.S.
		FILM LA: CP

FINAL COPY